


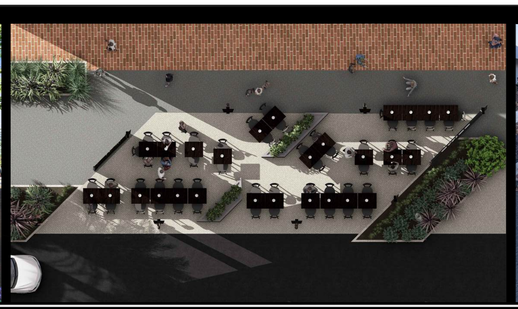





aspire ARCHITECTURE

DECEMBER 2024
PROJECT NO. AA23-148


MILDURA RURAL CITY COUNCIL

FEAST STREET - LANGTREE AVENUE, MILDURA

DRAWING SCHEDULE

A00 COVER SHEET
A01 SITE PLAN - EIGHTH STREET
A02 SITE PLAN - SEVENTH STREET
A03 FLOOR PLAN & ROOF PLAN
A04 ELEVATIONS
A05 DETAILED OPTIONS



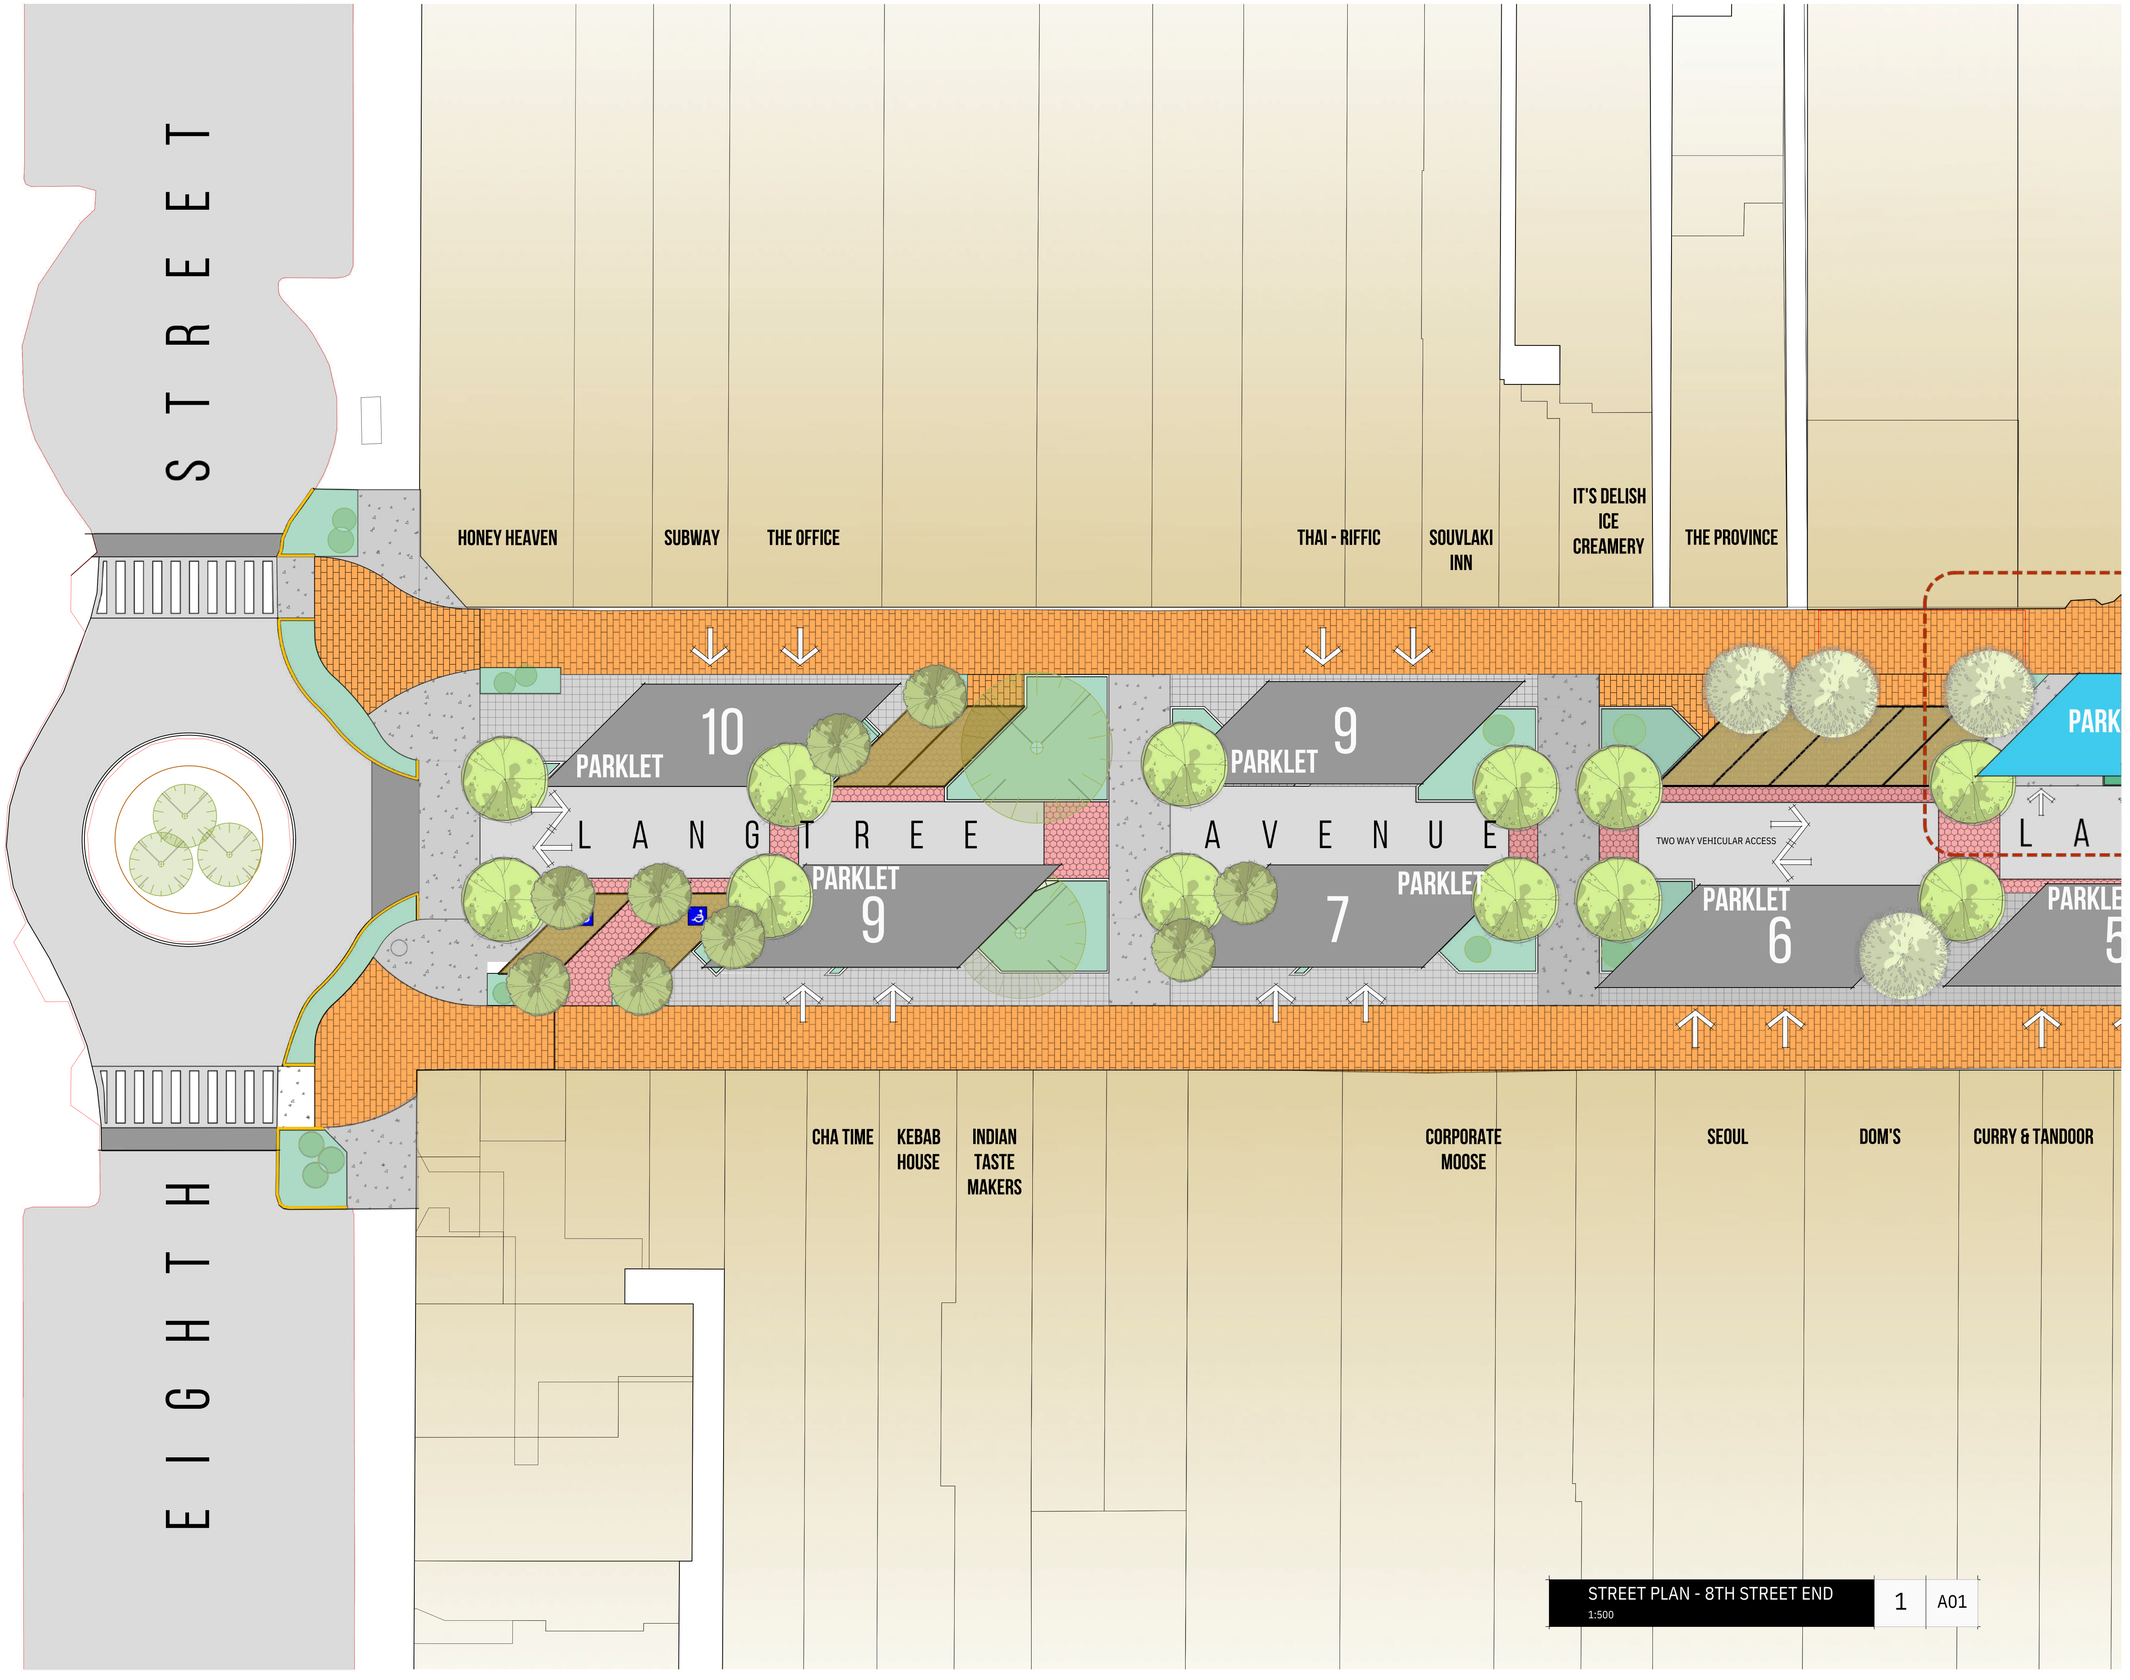

STREET PLAN - 8TH STREET END 1 A01
1:500

SHEET No A01

Project PROPOSED PARKLETS FEAST STREET UPGRADE 70% DESIGN STAGE

Client MILDURA RURAL CITY COUNCIL


Location 7TH STREET TO EIGHT STREET LANGTREE AVENUE MILDURA

Scale	Date	Design
1:500	DEC 2024	AN/DM
Rev No. -	**Rev. Date** -	**Drawn** DM

PROJECT No. AA23-148

aspire ARCHITECTURE
105 Pine Avenue, Mildura, Vic 3500
P 03 5023 4816 F 03 5023 8344
E admin@aspirearchitecture.com.au
REGISTERED PRACTITIONERS- ANDREW NAIRN - A 15202
LARRY CAVALLARO - DP 1883

© COPYRIGHT - 2017 - ASPIRE ARCHITECTURE P/L

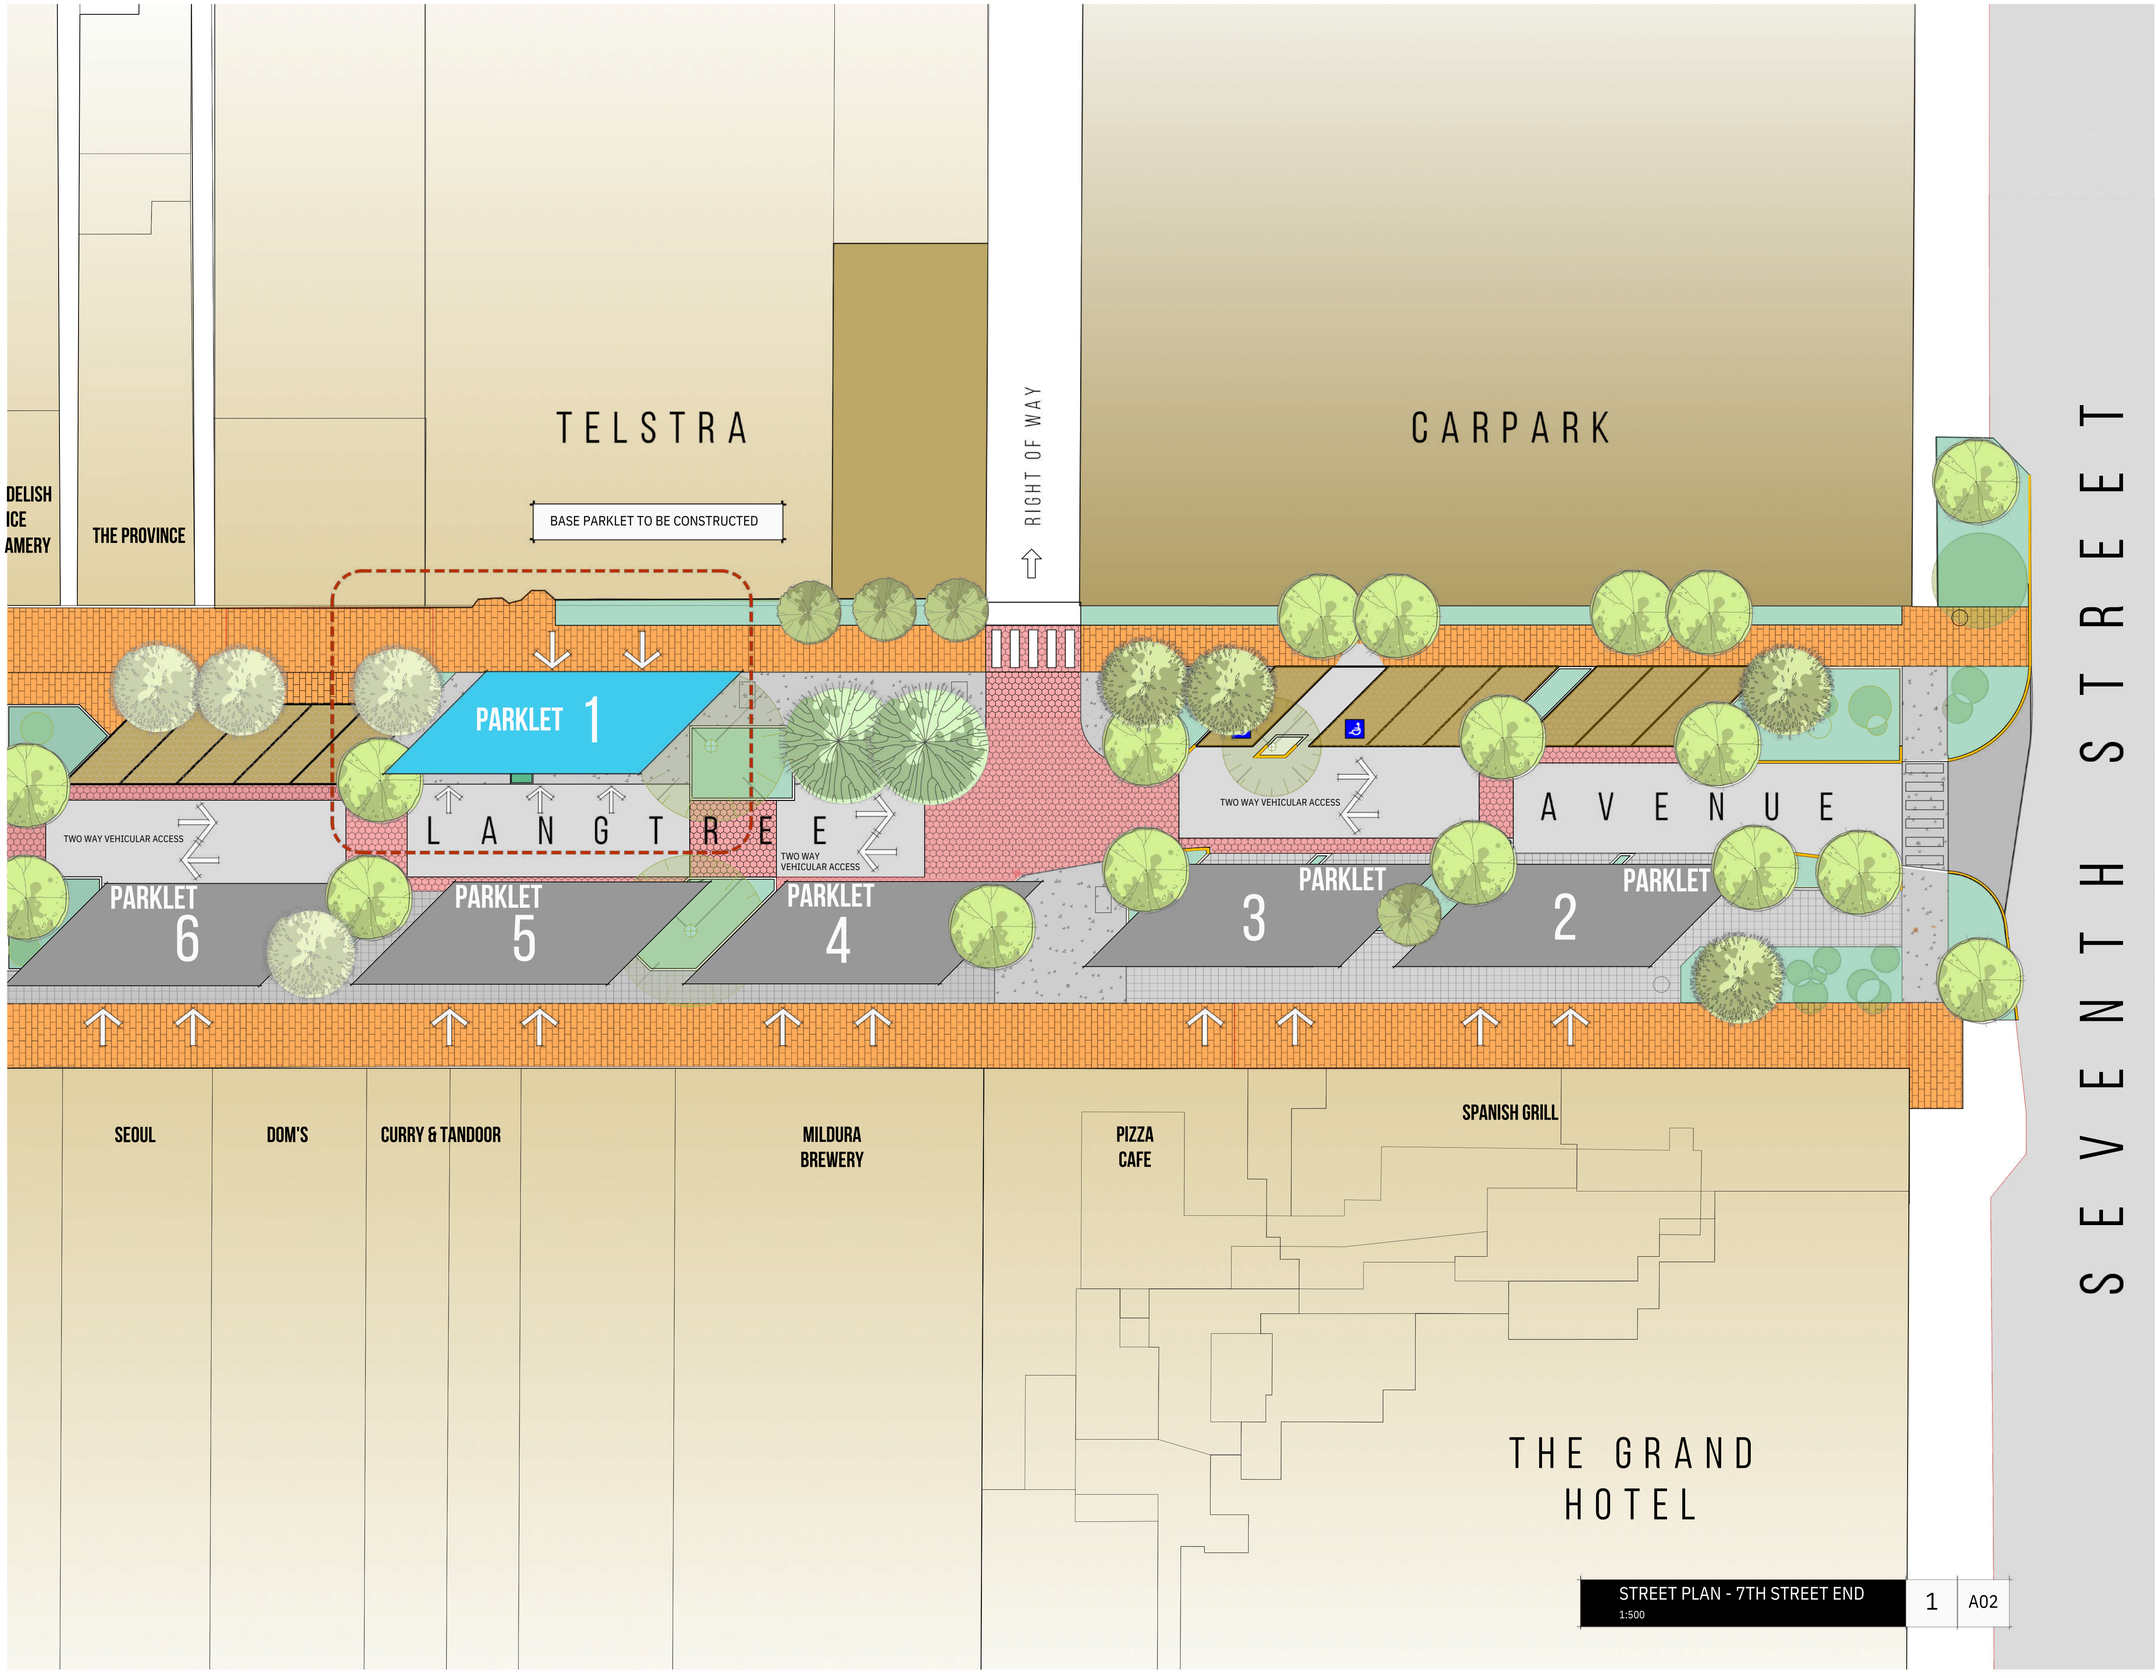

STREET PLAN - 7TH STREET END
1:500

1 A02

SHEET No A01

Project: PROPOSED PARKLETS
FEAST STREET UPGRADE
70% DESIGN STAGE

Client: MILDURA RURAL CITY COUNCIL

Location: 7TH STREET TO EIGHT STREET LANGTREE AVENUE MILDURA


Scale	Date	Design
1:500	DEC 2024	AN/DM
Rev No. -	Rev. Date -	Drawn: DM

PROJECT No.

AA23-148


aspire ARCHITECTURE
105 Pine Avenue, Mildura, Vic 3500
P 03 5023 4816 F 03 5023 3342
E admin@aspirearchitecture.com.au
REGISTERED PRACTITIONERS- ANDREW NAIRN - A 15202
LARRY CAVALLARO - BP 1883

© COPYRIGHT - 2017 - ASPIRE ARCHITECTURE P/L

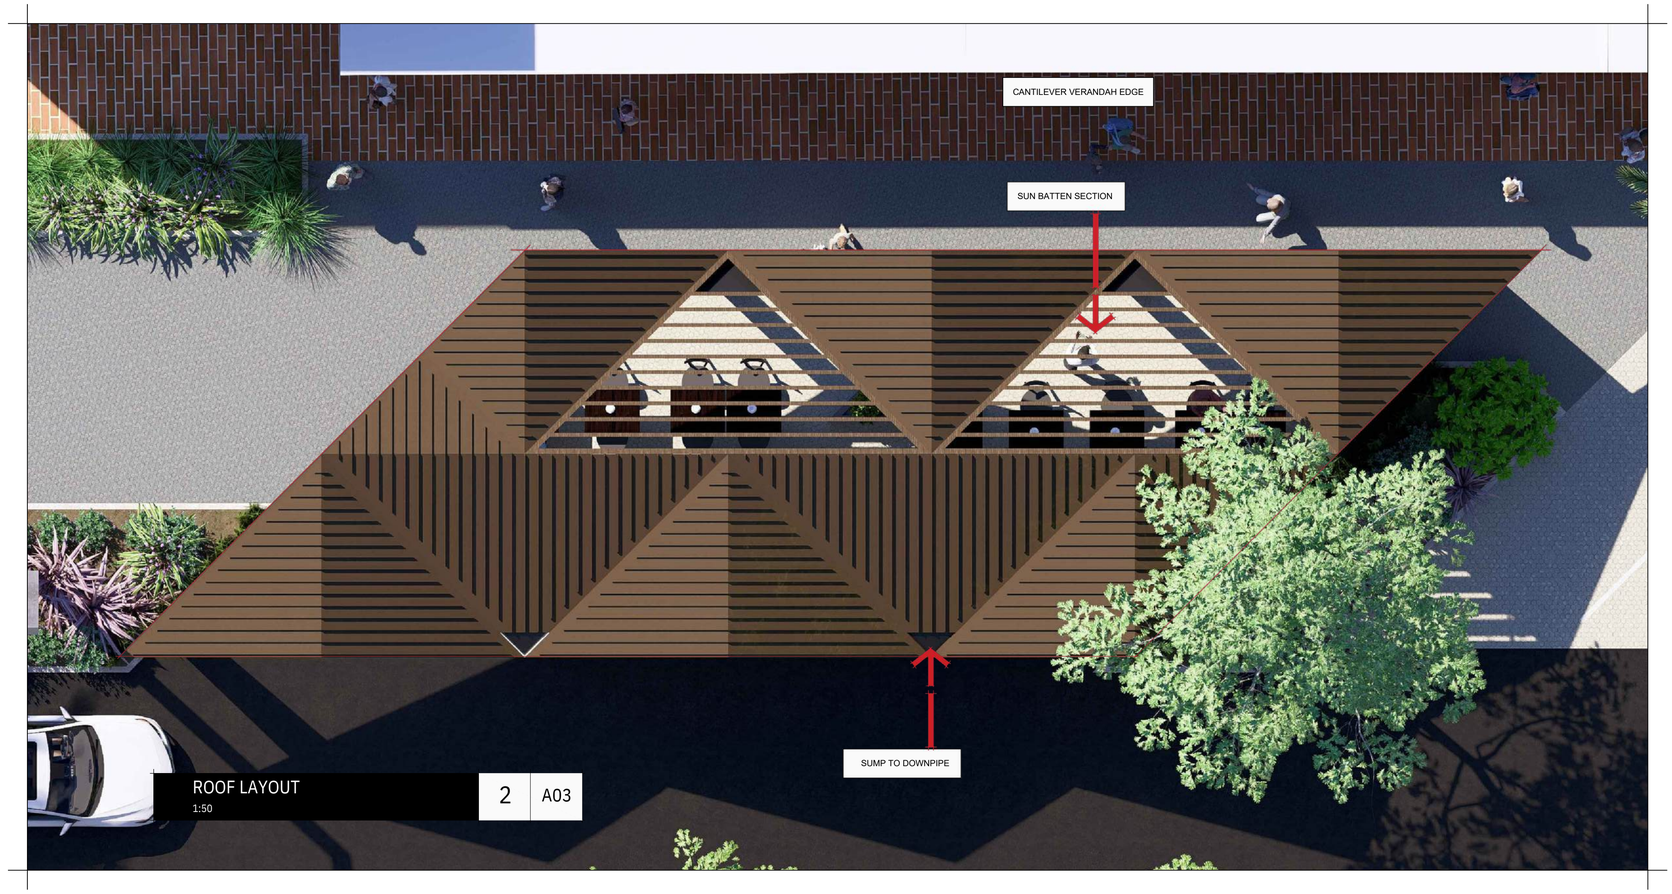

ROOF LAYOUT
1:50

2 | A03

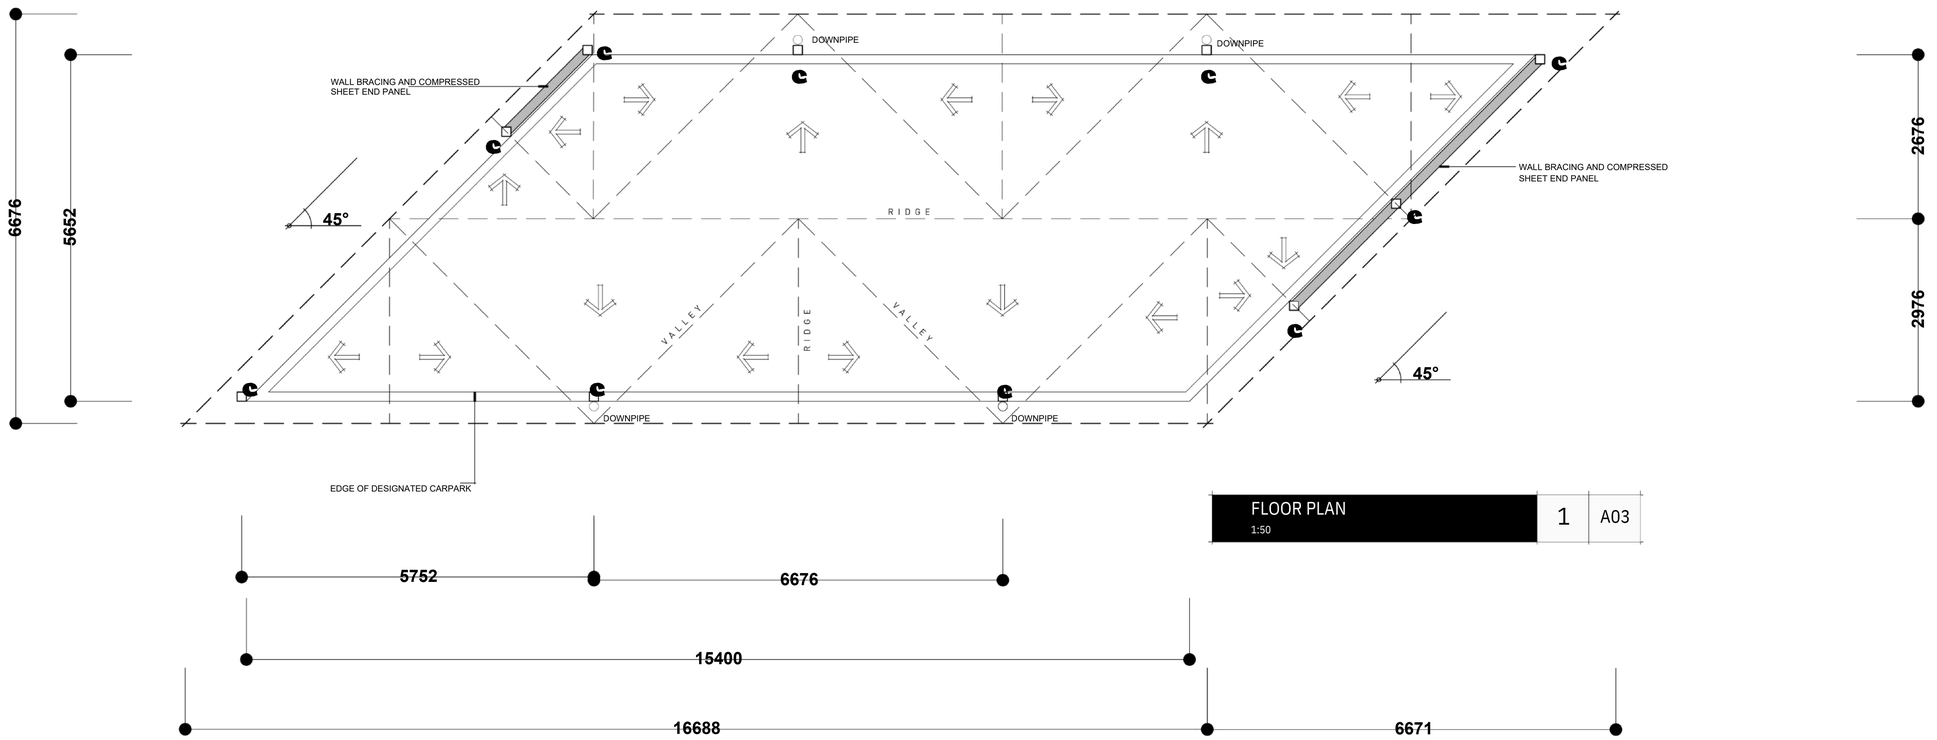

FLOOR PLAN
1:50

1 | A03

AREAS:

PARKLET STRUCTURE [PERIMETER OF COLUMNS]	86.97 m²
TOTAL ROOF AREA	111.40 m²

SHEET No A03

Project PROPOSED PARKLETS
FEAST STREET UPGRADE
70% DESIGN STAGE

Client MILDURA RURAL CITY COUNCIL


Location 7TH STREET TO EIGHT STREET LANGTREE AVEN
MILDURA

Scale 1:50	Date DEC 2024	Design AN/DM
Rev No.	Rev. Date	Drawn:- DM

PROJECT No.

AA23-148


aspire ARCHITECTURE
105 Pine Avenue, Mildura, Vic 35
P 03 5023 4816 F 03 5023 8342
E admin@aspirearchitecture.com.au
REGISTERED PRACTITIONERS - ANDREW MARSH - CA 15202
LARRY CAVALLARO - CP 1825
COPYRIGHT - 2017 - ASPIRE ARCHITECTURE P/L

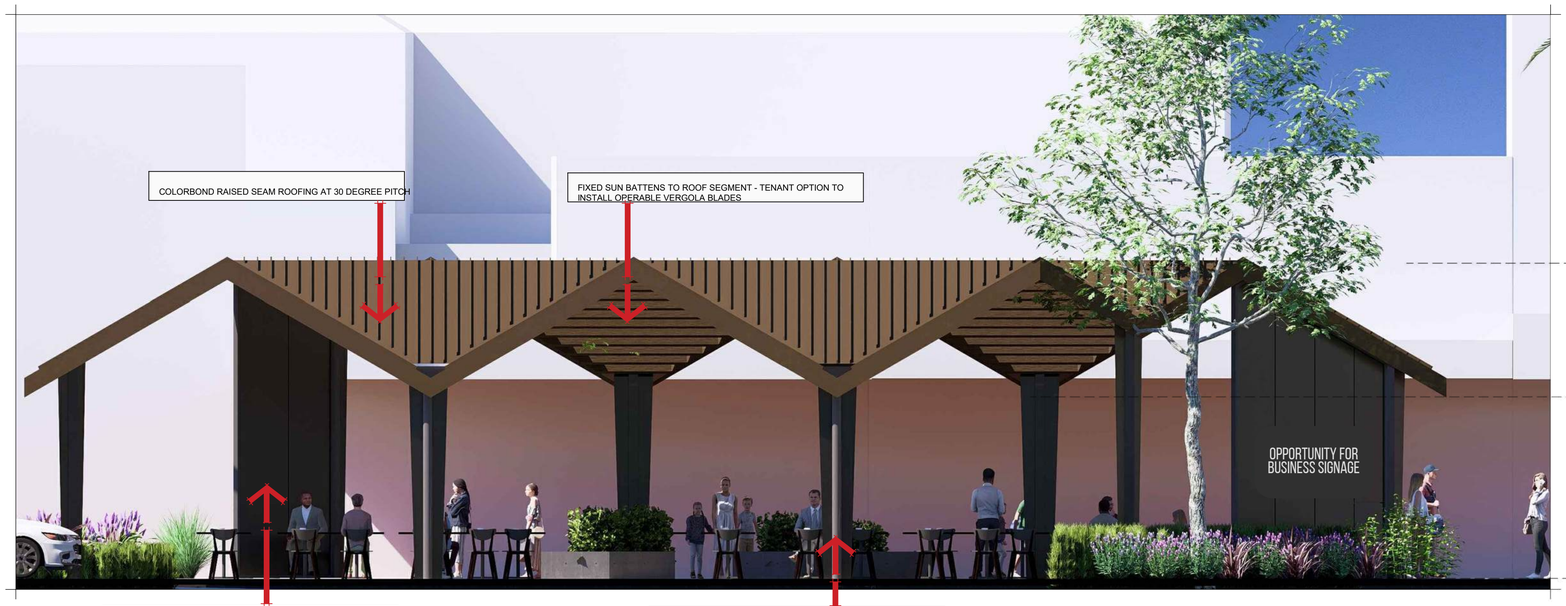

5250MM

3000MM

000

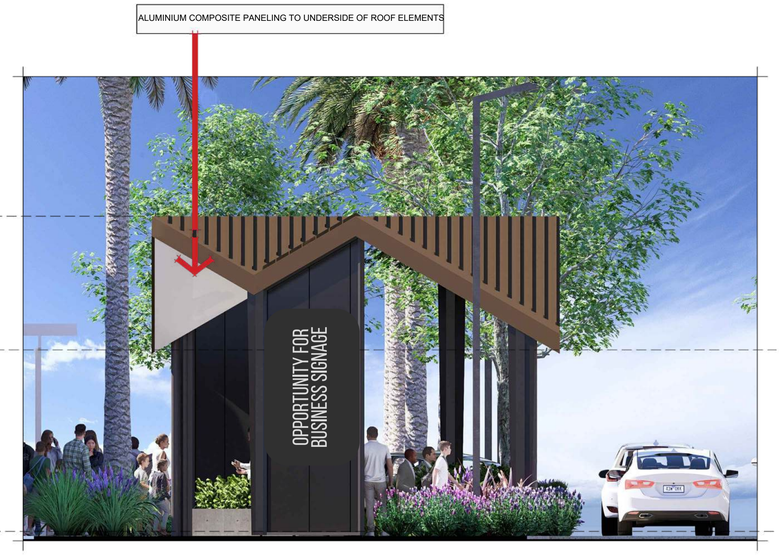

ELEVATION - FRONT VIEW 2 A04
1:50

ELEVATION - SIDE VIEW 3 A04
1:50



3D VIEW - BASE BUILDING 1 A04
NTS

3D VIEW - SOFFIT DETAIL 4 A04
NTS



SHEET No A04

Project PROPOSED PARKLETS
FOREST STREET UPGRADE
70% DESIGN STAGE


Client MILDURA RURAL CITY COUNCIL

Location 7TH STREET TO EIGHT STREET LANGTREE AVEN
MILDURA


Scale 1:50	Date DEC 2024	Design AN/DM
Rev No.	Rev. Date	Drawn:- DM

PROJECT No.
AA23-148

aspire ARCHITECTURE
105 Pine Avenue, Mildura, Vic 35
P 03 5023 4816 F 03 5023 8342
E admin@aspirearchitecture.com.au
REGISTERED PRACTITIONERS - ANDREW NAIRN - AR202
LARRY CAVALLARO - RP 1825
© COPYRIGHT - 2017 - ASPIRE ARCHITECTURE P/L

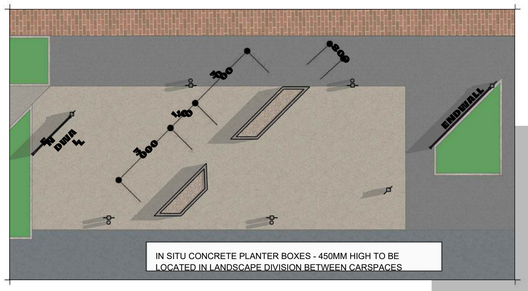

PLANTER BOX OPTION
NTS
1
A05

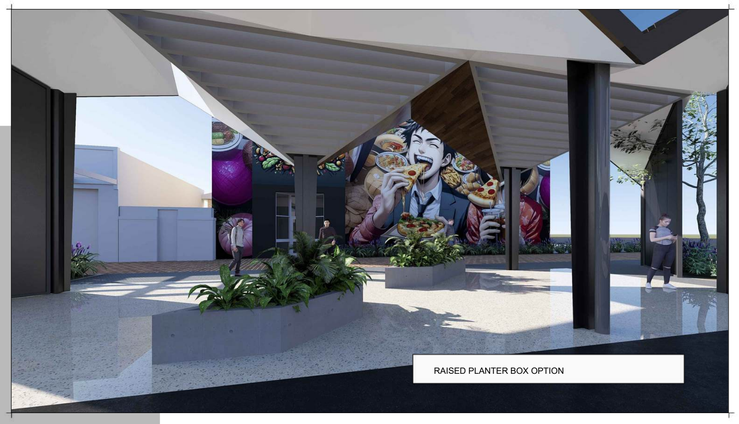



END PANELS TO BE UTILIZED FOR OCCUPYING BUSINESSES OF PARKLETS

END PANEL SIGNAGE OPTIONS
NTS
1
A04



PERFORATED MESH INSERT PANEL TO INCREASE VISUAL ARROW SHAPE TO EMPHASIZE BUSINESS NAMES
SHAPE OF INSERT ALLOWS FOR WALL BRACING PLACEMENT




SEATING LAYOUT EXAMPLE
NTS
2
A05





STREET BARRIER EXAMPLES
NTS
3
A05



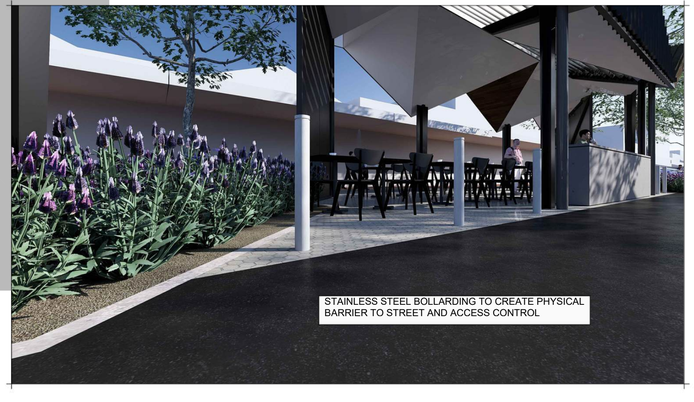



OPERABLE VERGOLA BLADE SYSTEM WHICH ALLOWS GREATER CONTROL OF SUN DIRECTION

SUN CONTROL OPTIONS
NTS
1
A04



VERTICAL OPERABLE VERGOLA BLADE SYSTEM FOR SUN CONTROL TO OPEN GABLE ENDS ON SOUTH WEST FACING PARKLETS

SHEET No A05

Project PROPOSED PARKLETS
FEAST STREET UPGRADE
70% DESIGN STAGE

Client MILDURA RURAL CITY COUNCIL

Location 7TH STREET TO EIGHT STREET LANGTREE AVEN
MILDURA

Scale	Date	Design
1:50	DEC 2024	AN/DM
Rev No.	**Rev. Date**	**Drawn**
		DM

PROJECT No.
AA23-148

aspire ARCHITECTURE
105 Pine Avenue, Mildura, Vic 350
P 03 5023 4816 F 03 5023 3342
E admin@aspirearchitecture.com.au
REGISTERED PRACTITIONERS - ANDREW NAIRN - AR 15202
LARRY CAVALLARO - BP 1889
COPYRIGHT - 2017 - ASPIRE ARCHITECTURE P/L
© COPYRIGHT - 2017 - ASPIRE ARCHITECTURE P/L